



Rear (East) Elevation - Building 1
1/8" = 1'-0"



Right Side Elevation - Building 1
1/8" = 1'-0"



Left Side (Hardenburgh Road) Elevation - Building 1
1/8" = 1'-0"



Front (County Road) Elevation - Building 1
1/8" = 1'-0"

Demarest Townhomes

County Road + Hardenburgh Avenue | Demarest, New Jersey

DEVELOPER:
XXX


This drawing is the property of Virgona & Virgona Architects. Any unauthorized use or reproduction of this drawing without the written consent of the Architect will be prosecuted to the fullest extent allowed under all applicable copyright laws.

Revisions

Consultants

VIRGONA + VIRGONA
ARCHITECTS | PLANNERS


125 RIVER ROAD, SUITE 201 | EDGEWATER, NEW JERSEY 07020

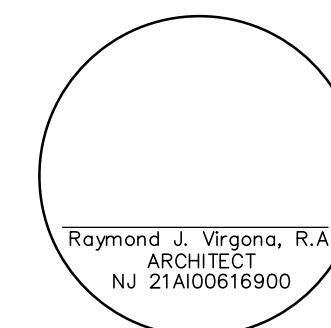


Dwn.	RJV
Chkd.	
Date	AUGUST 4, 2026
Scale	AS NOTED
Job No.	

Contents
BUILDING 1
Dwg No.


SK-1

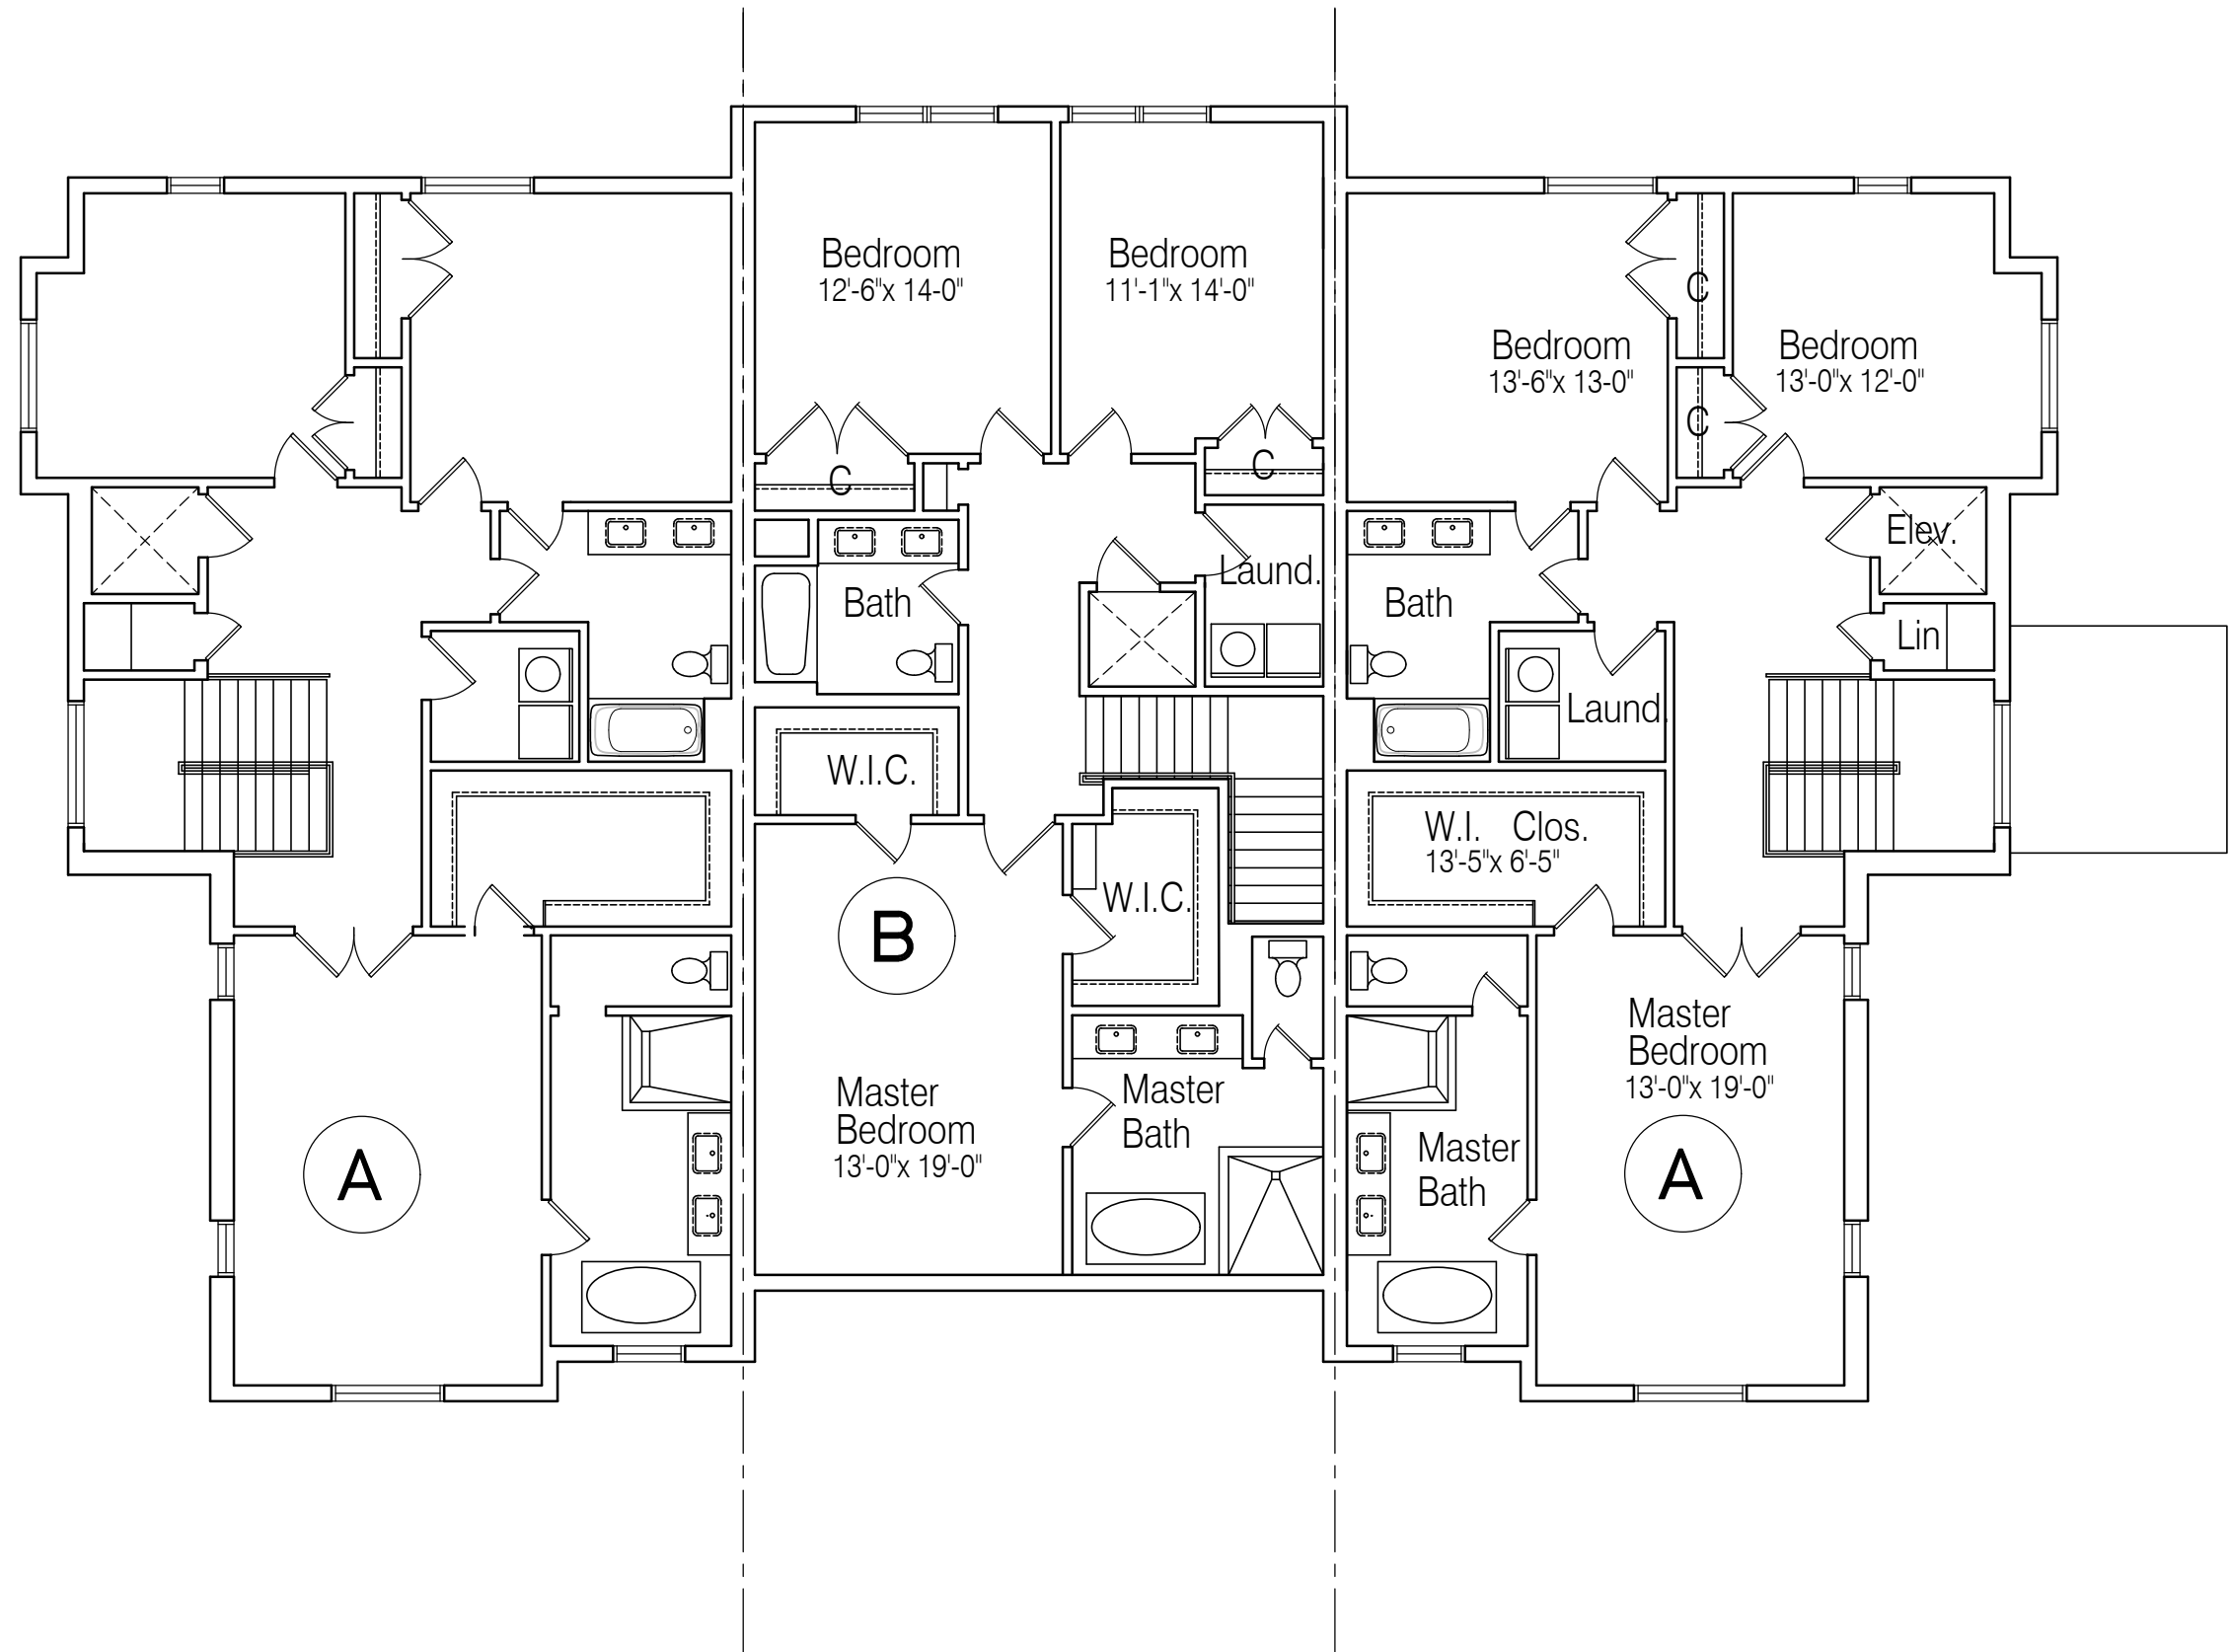

Second Floor Plan - Building 1
1/8" = 1'-0"

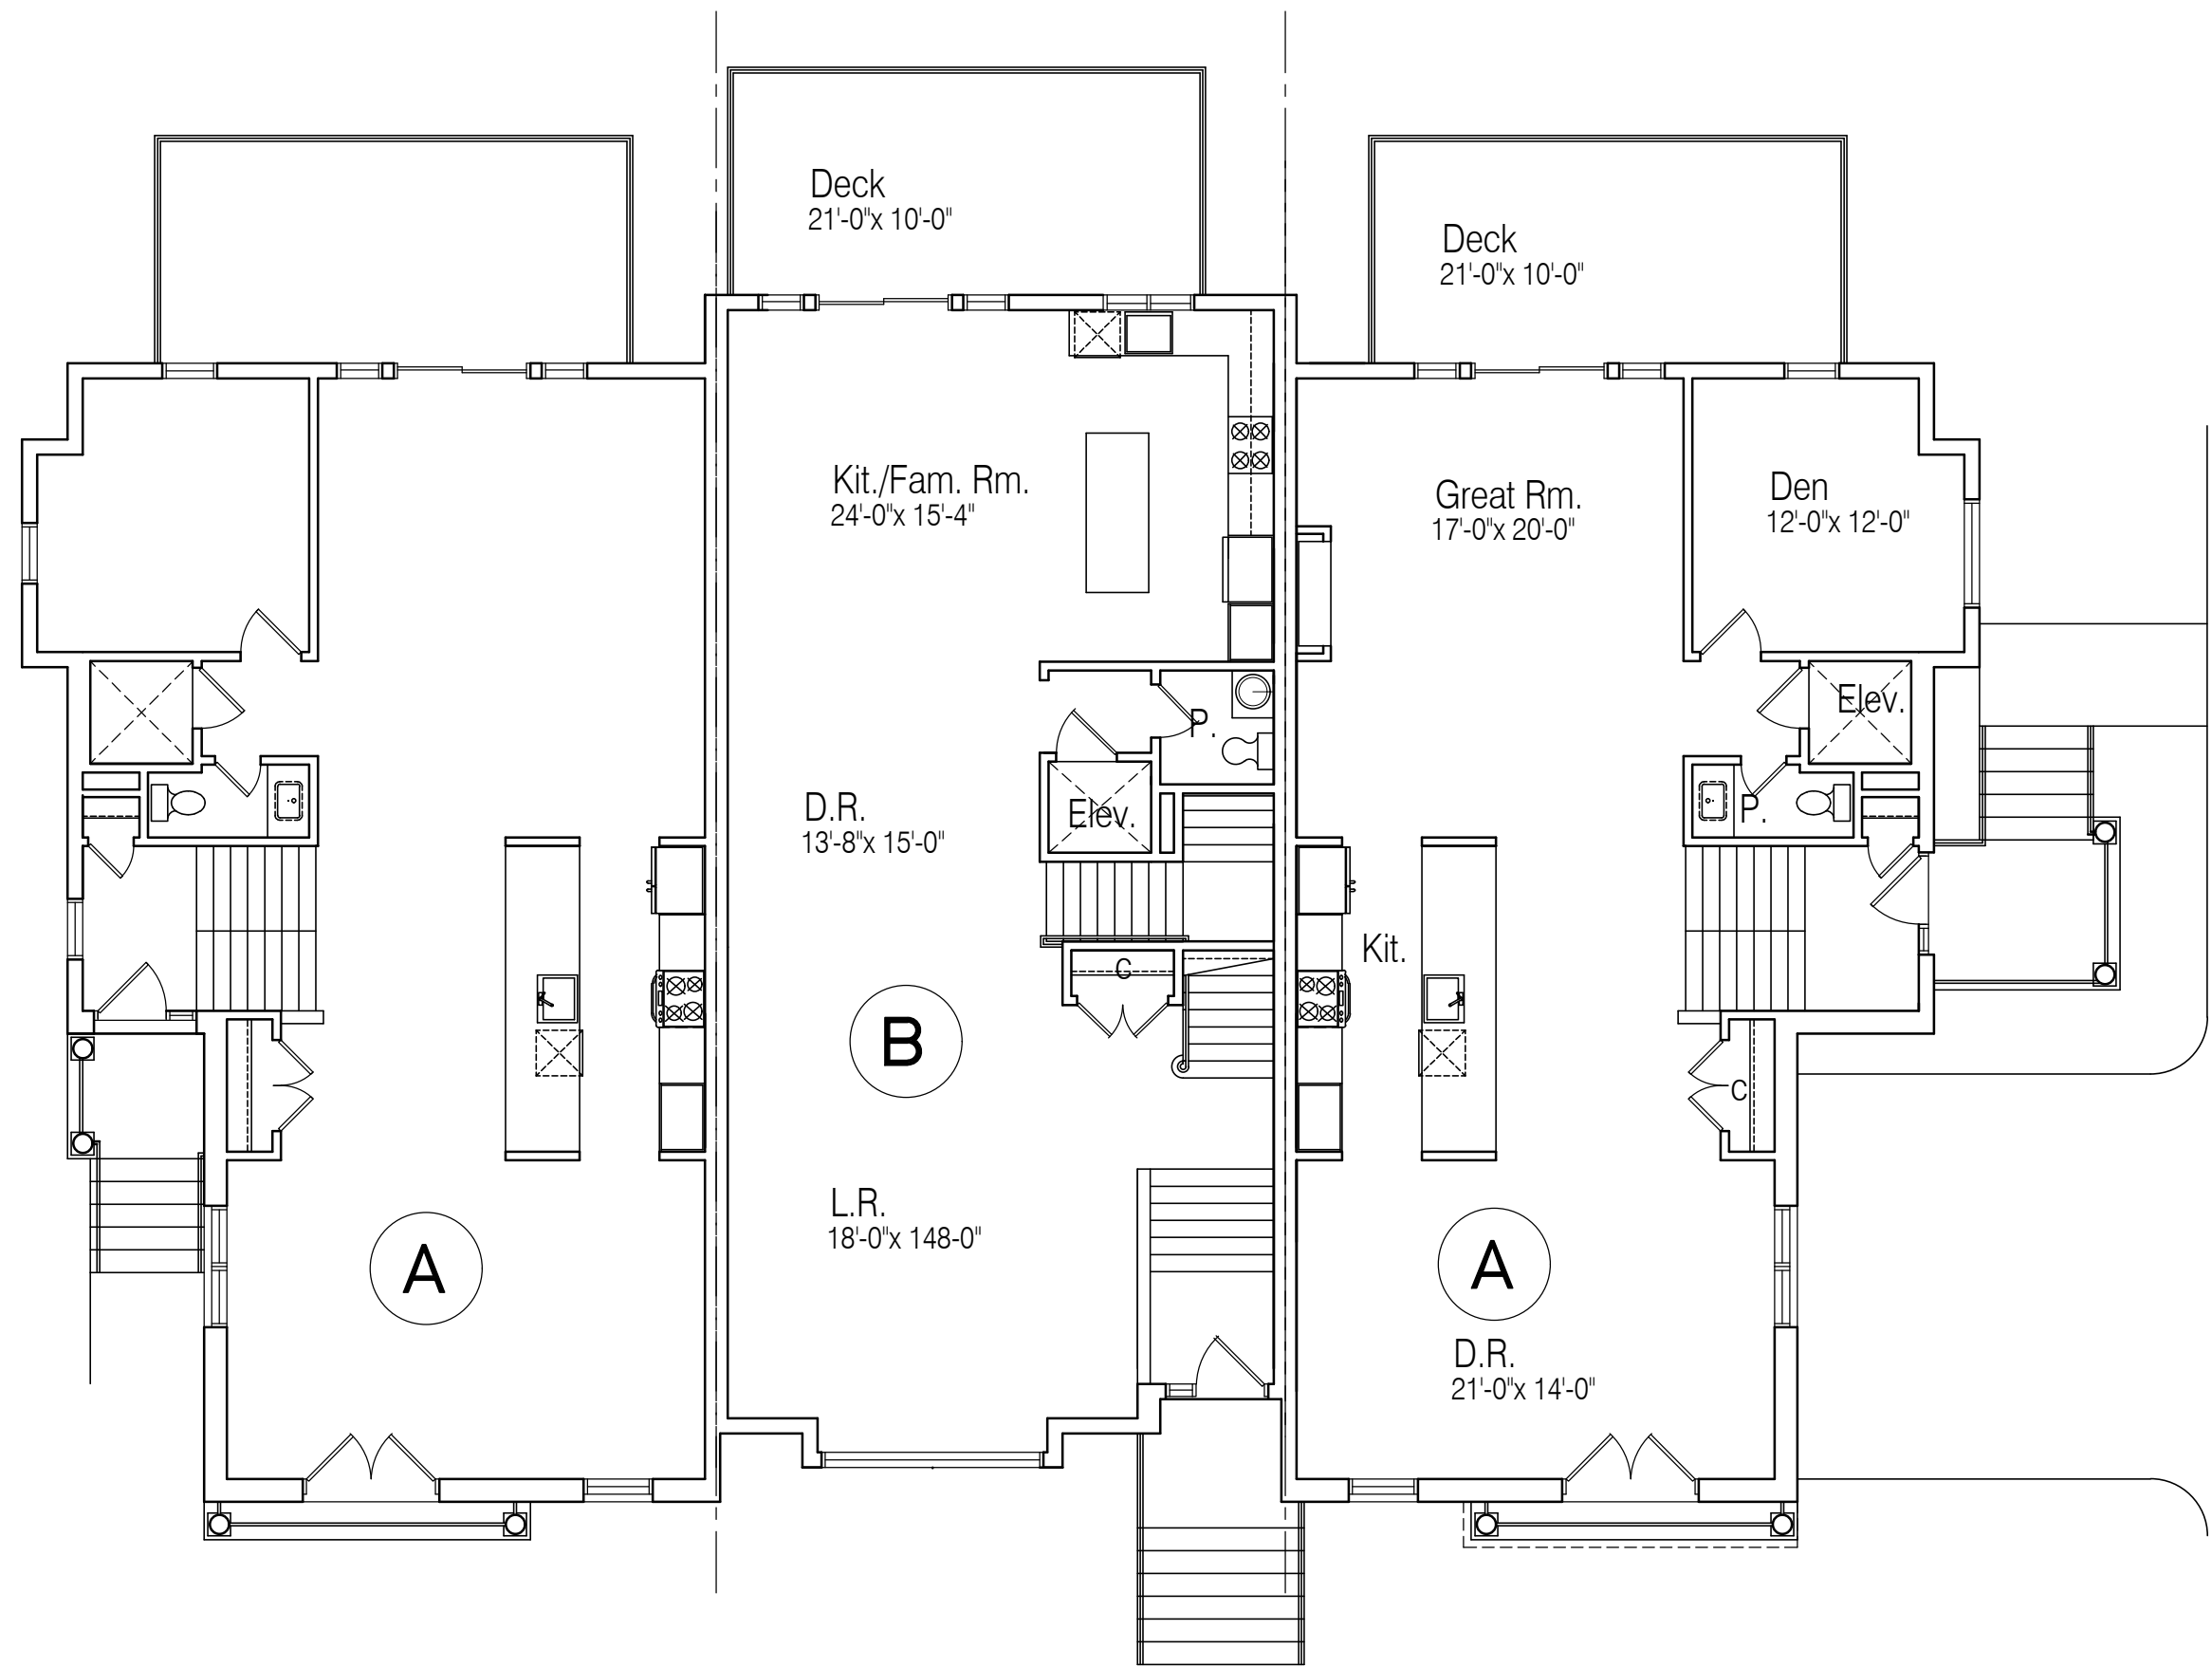

First Floor Plan - Building 1
1/8" = 1'-0"

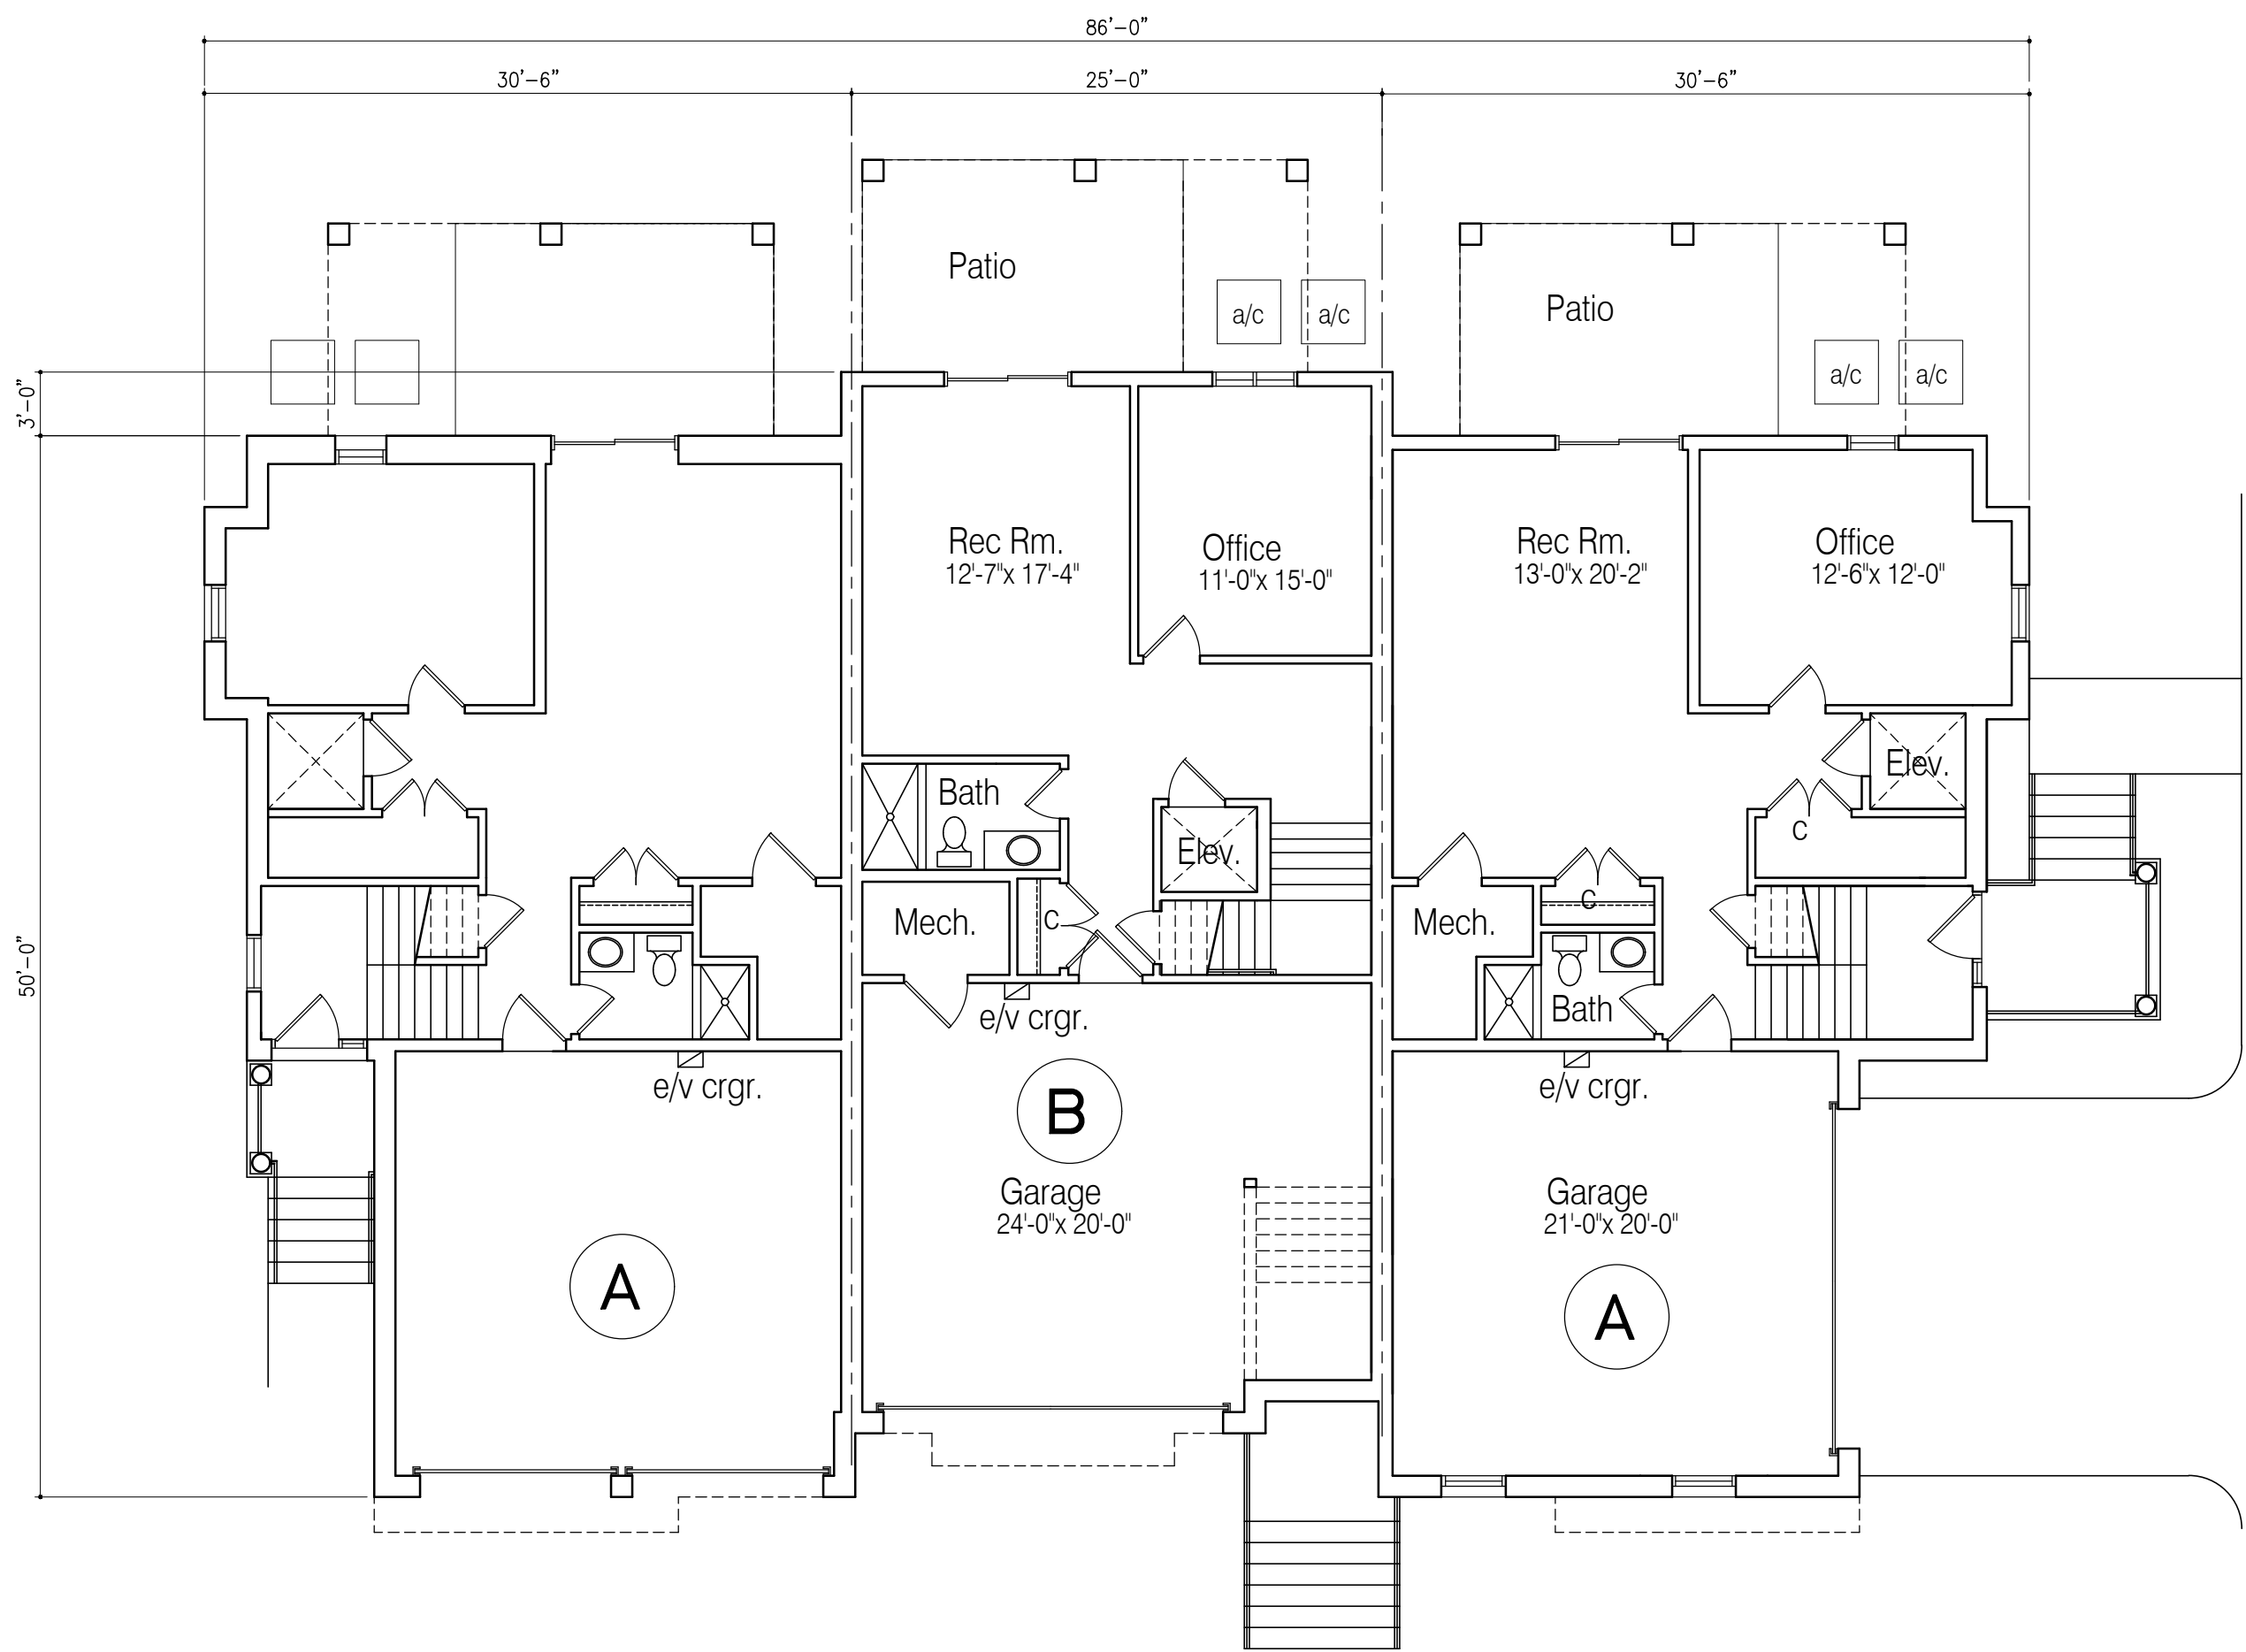

Ground Floor Plan - Building 1
1/8" = 1'-0"

Demarest
Townhomes

County Road + Hardenburg Avenue | Demarest, New Jersey

DEVELOPER:
XXX


This drawing is the property of Virgona & Virgona Architects. Any unauthorized use or reproduction of this drawing without the written consent of the Architect will be prosecuted to the fullest extent allowed under all applicable copyright laws.

Revisions

Consultants

VIRGONA + VIRGONA
ARCHITECTS | PLANNERS

125 RIVER ROAD, SUITE 201 | EDGEWATER, NEW JERSEY 07020

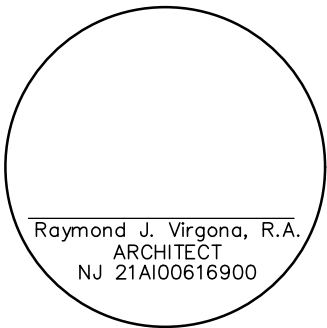

Dwn. _____ RJV
Chkd. _____
Date _____ AUGUST 4, 2026
Scale _____ AS NOTED
Job No. _____

Contents
BUILDING 1
Dwg No. _____

SK-2



Left Side Elevation - Building 2
1/8" = 1'-0"



Rear (South) Elevation - Building 2
1/8" = 1'-0"



Right Side (County Road) Elevation - Building 2
1/8" = 1'-0"

ASPHALT SHINGLES
TYP.

ceiling

METAL ROOF TYP.

second floor

HORIZ. CEM. SIDING,
TYP.

HARDIBOARD PANEL
TYP.

first floor

STONE VENEER (TYP.)

GRADE

ground floor



Front (North) Elevation - Building 2
1/8" = 1'-0"

Demarest Townhomes

County Road + Hardenburg Avenue | Demarest, New Jersey

DEVELOPER:
XXX


This drawing is the property of Virgona & Virgona Architects. Any unauthorized use or reproduction of this drawing without the written consent of the Architect will be prosecuted to the fullest extent allowed under all applicable copyright laws.

Revisions

Consultants

VIRGONA + VIRGONA
ARCHITECTS | PLANNERS


125 RIVER ROAD, SUITE 201 | EDGEWATER, NEW JERSEY 07020

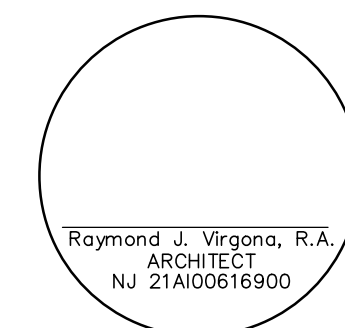

Dwn. _____ RJV
Chkd. _____
Date _____ AUGUST 4, 2026
Scale _____ AS NOTED
Job No. _____


Contents
BUILDING 2
Dwg No. _____

SK-3

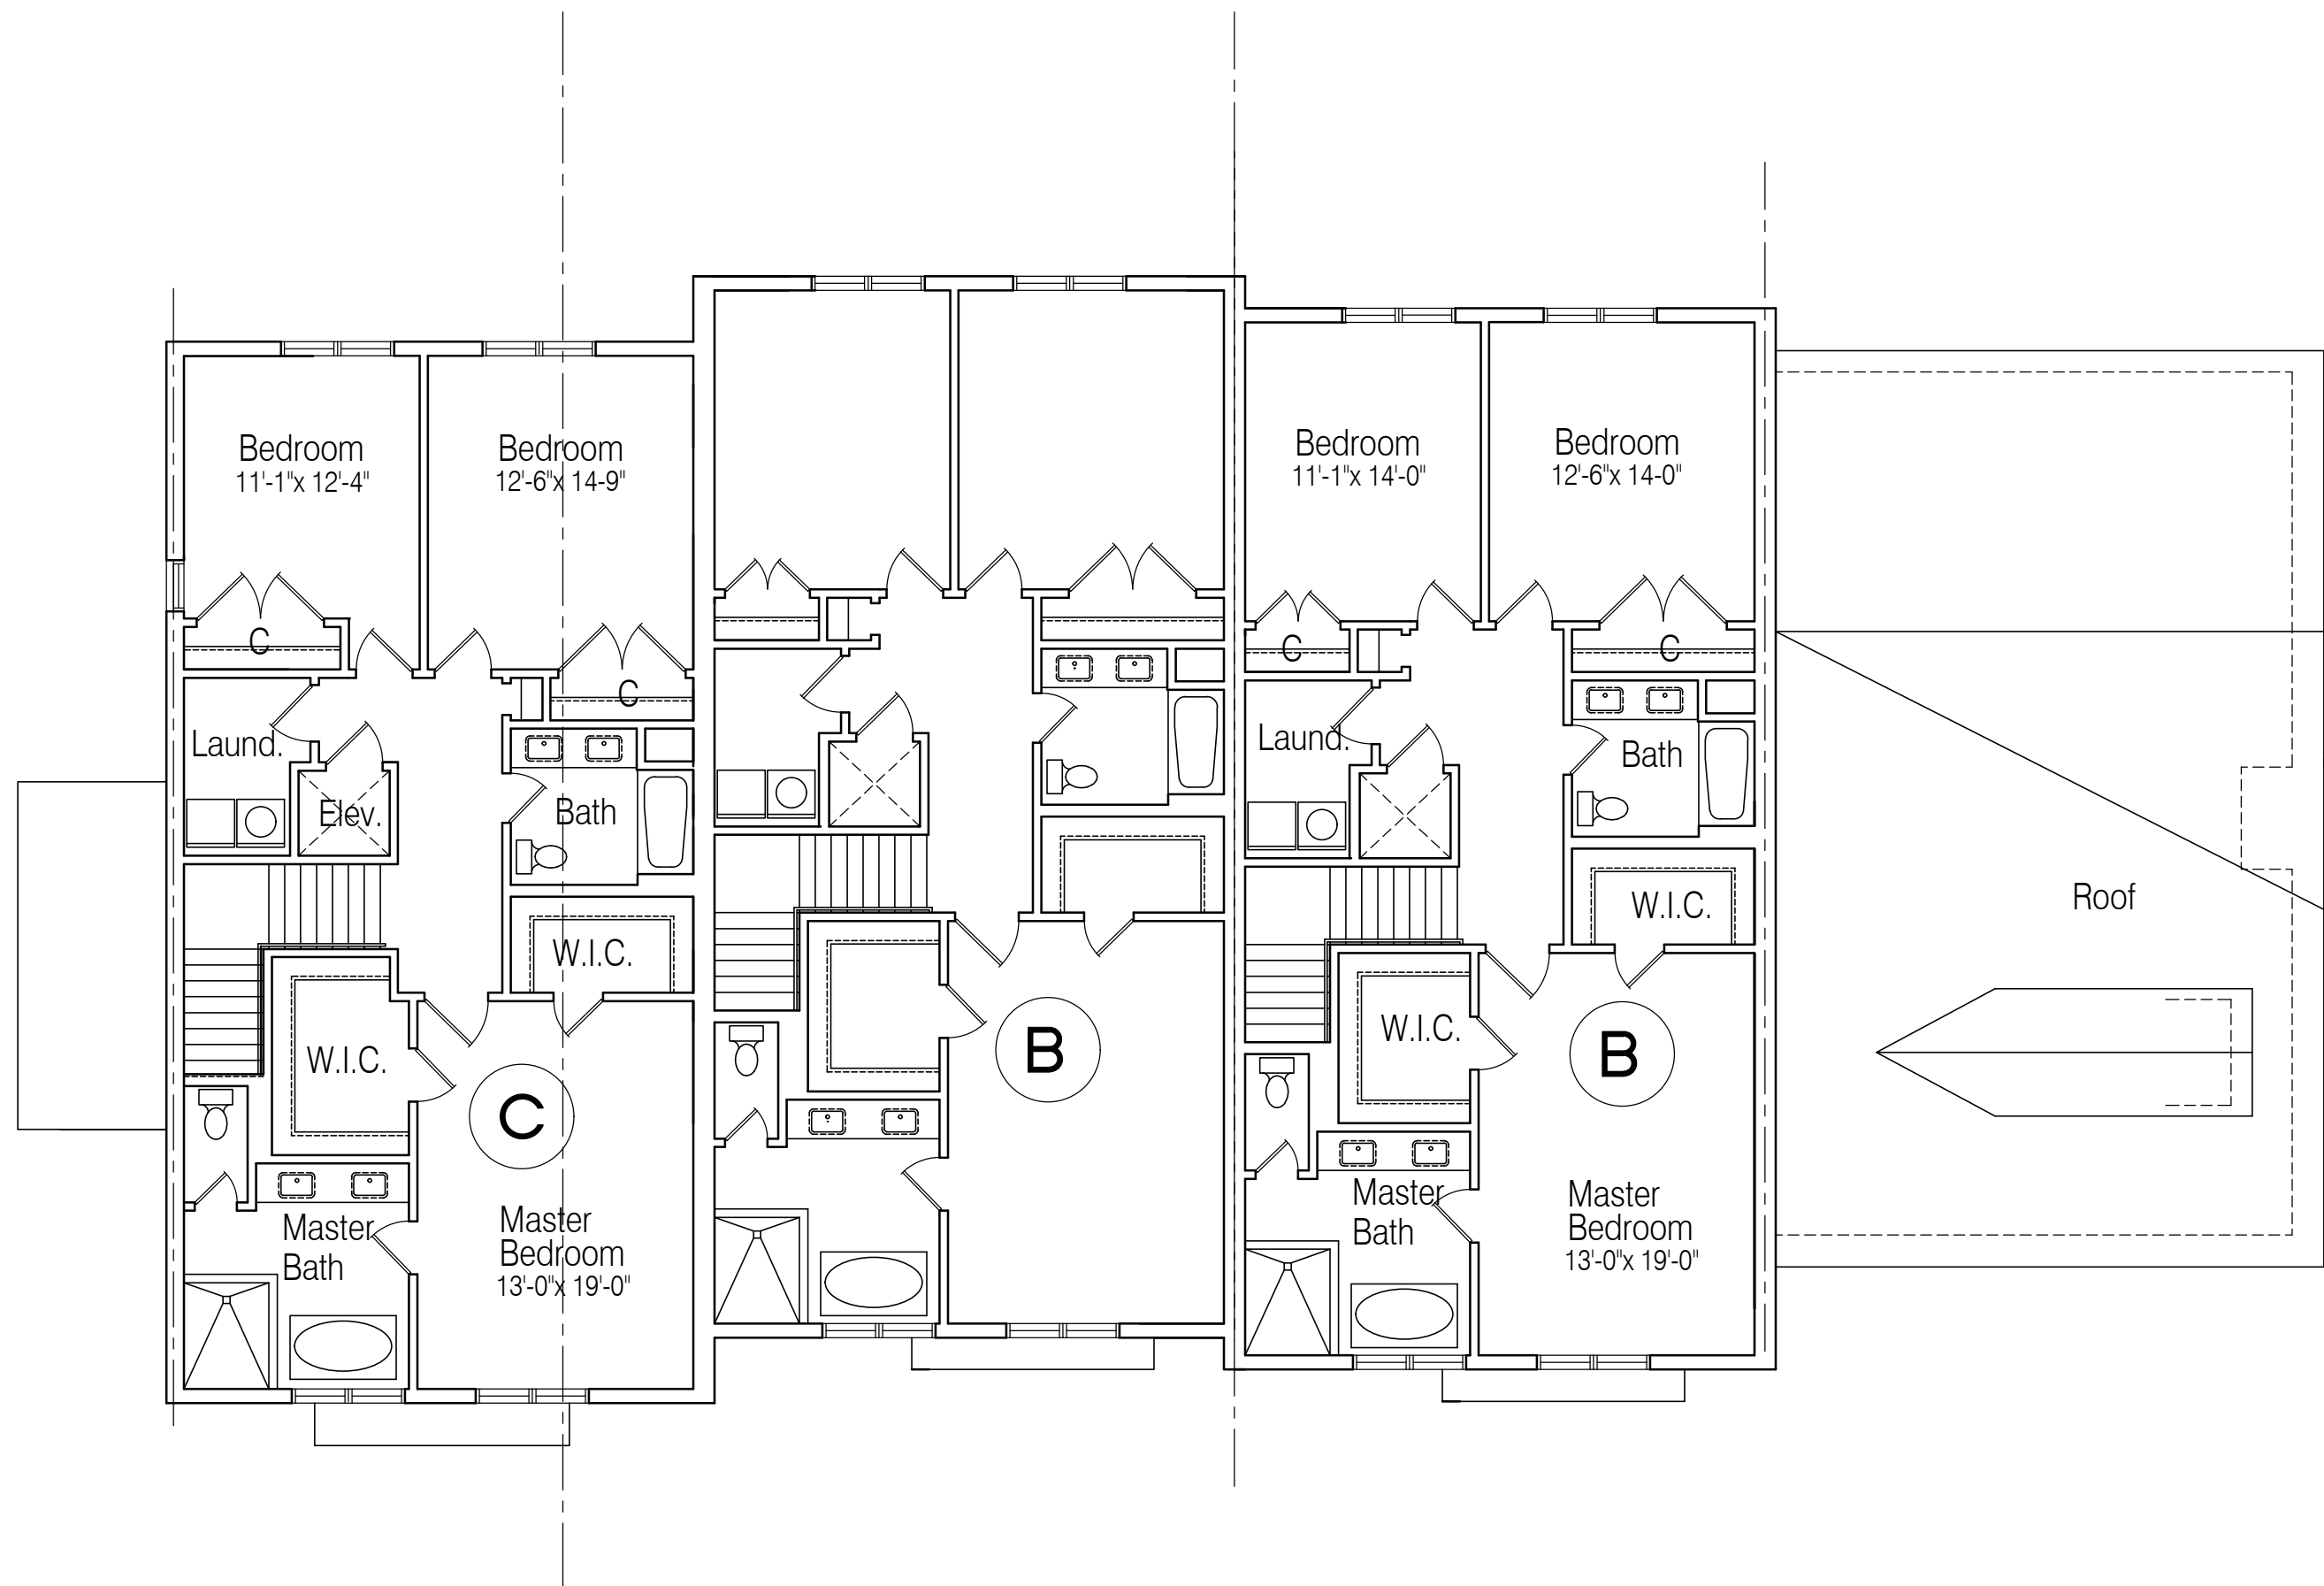


Secoond Floor Plan - Building 2

1/8" = 1'-0"

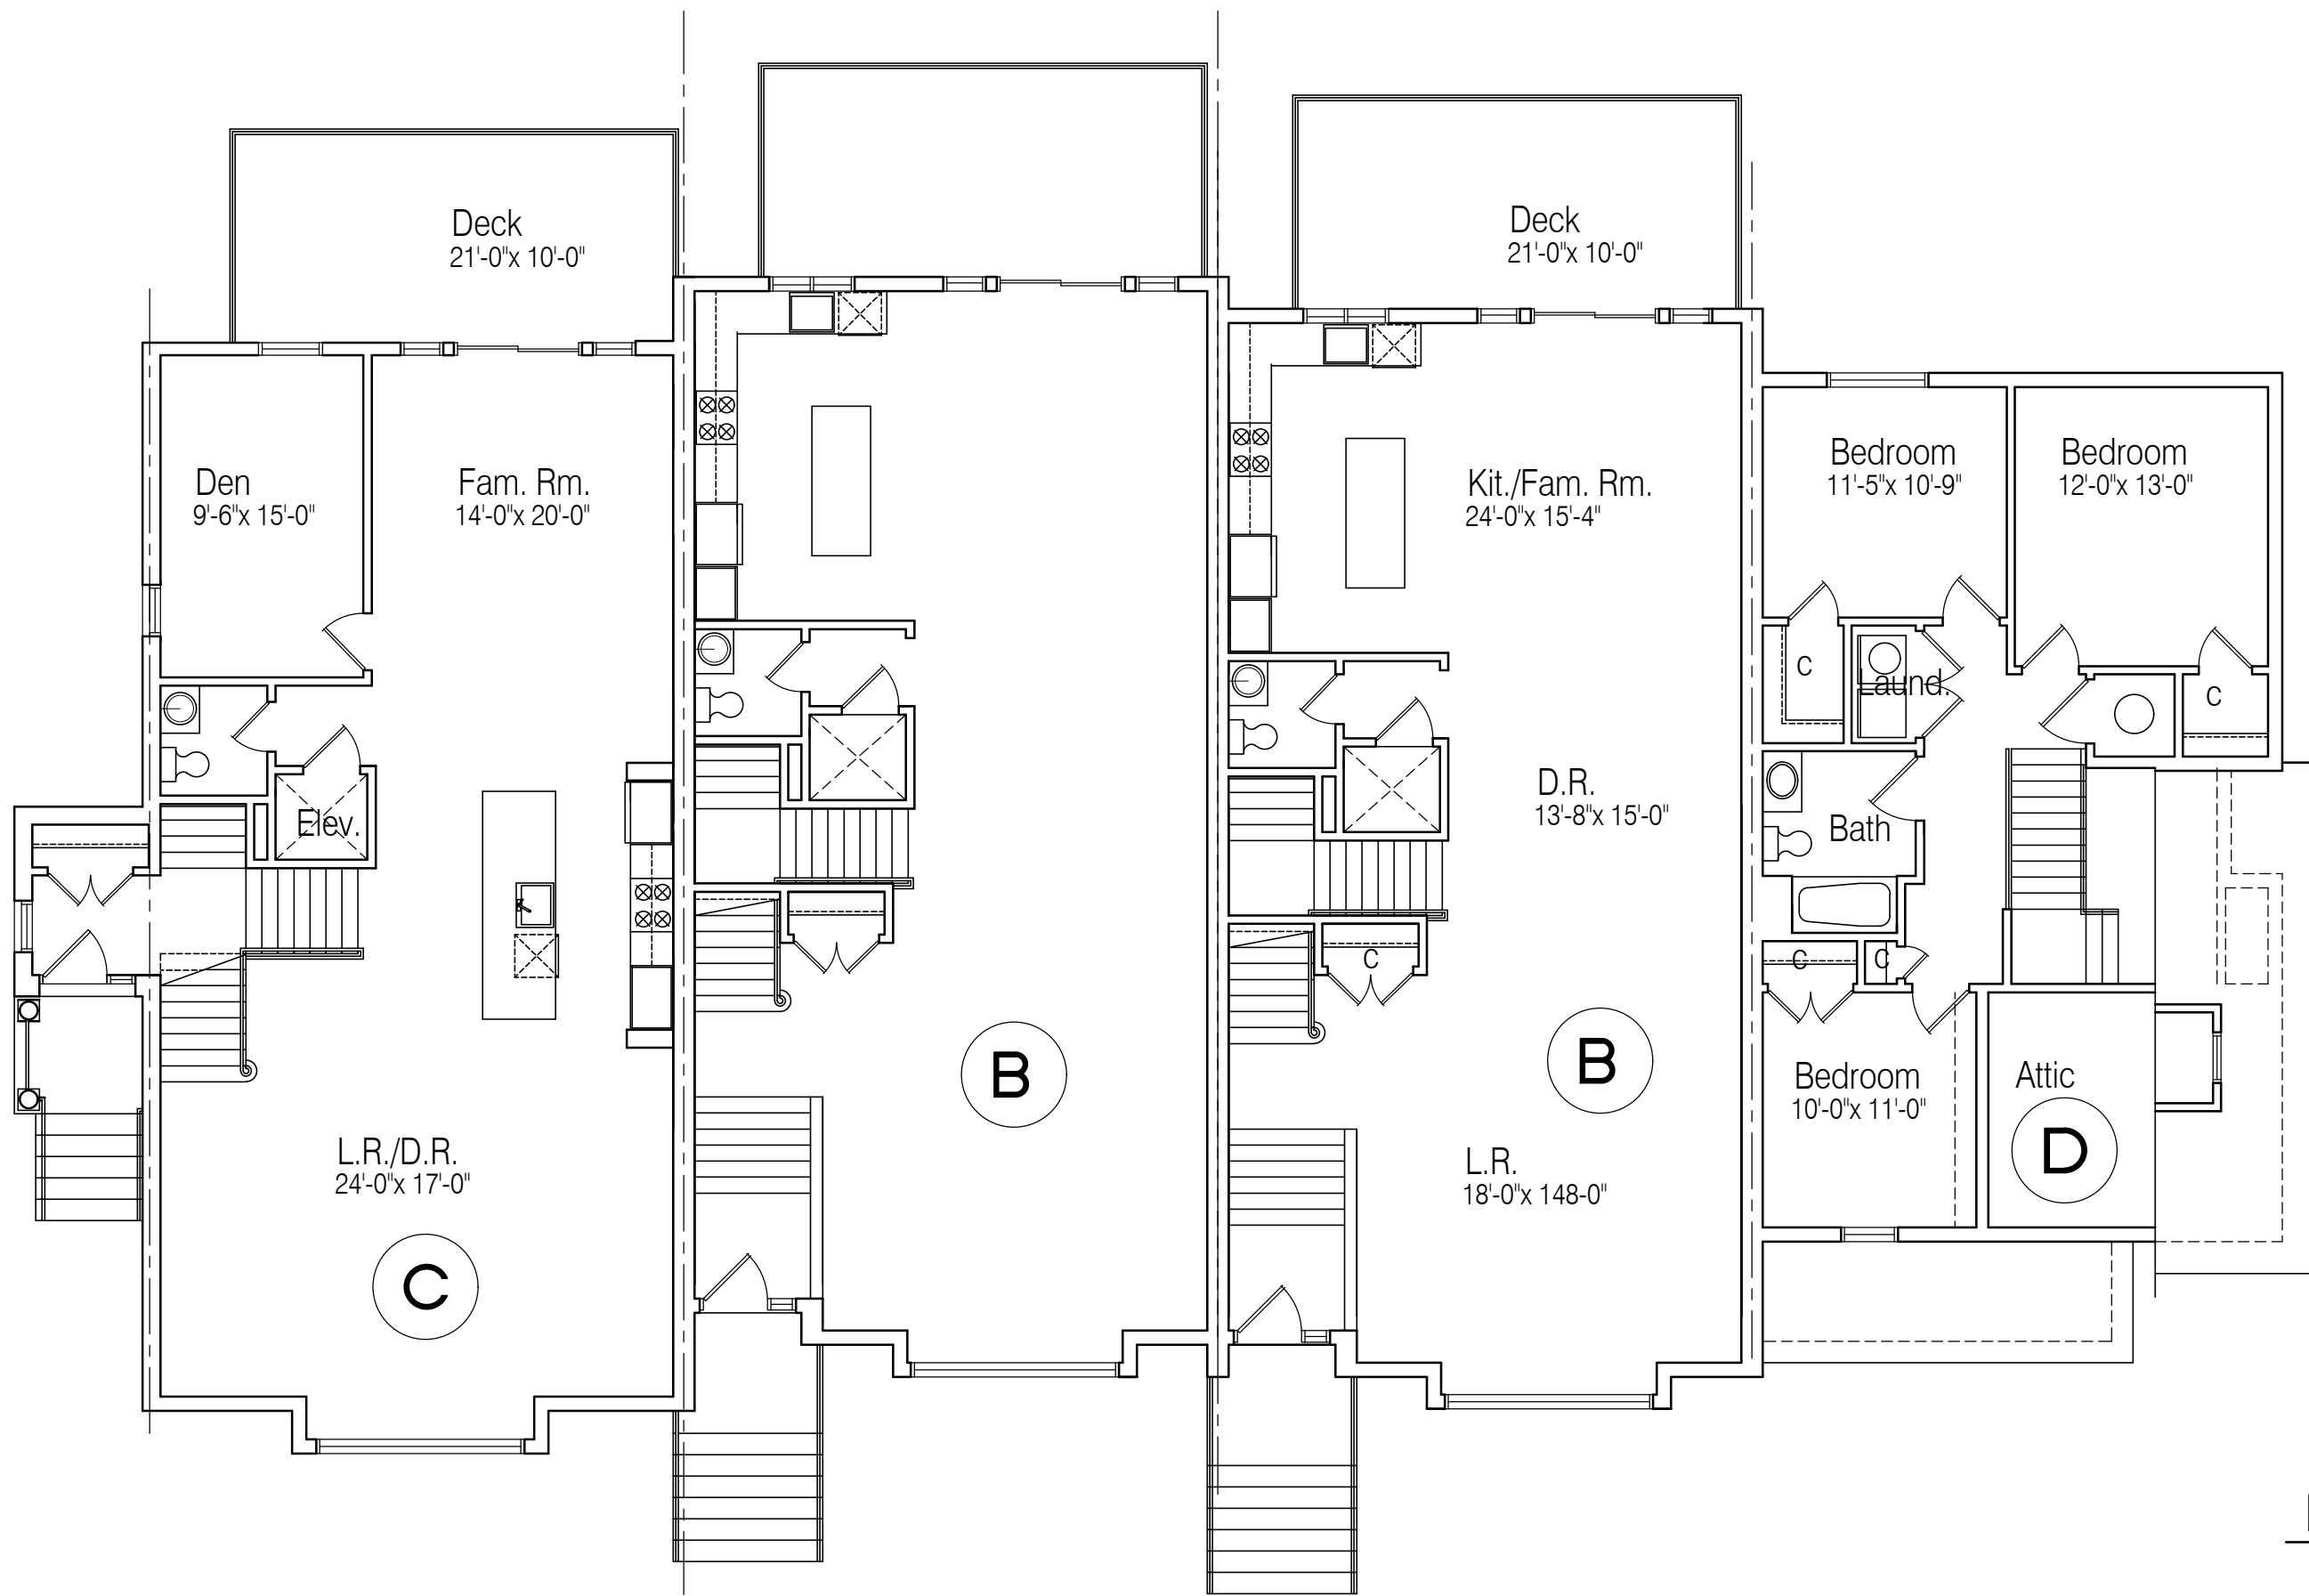

First Floor Plan - Building 2

1/8" = 1'-0"

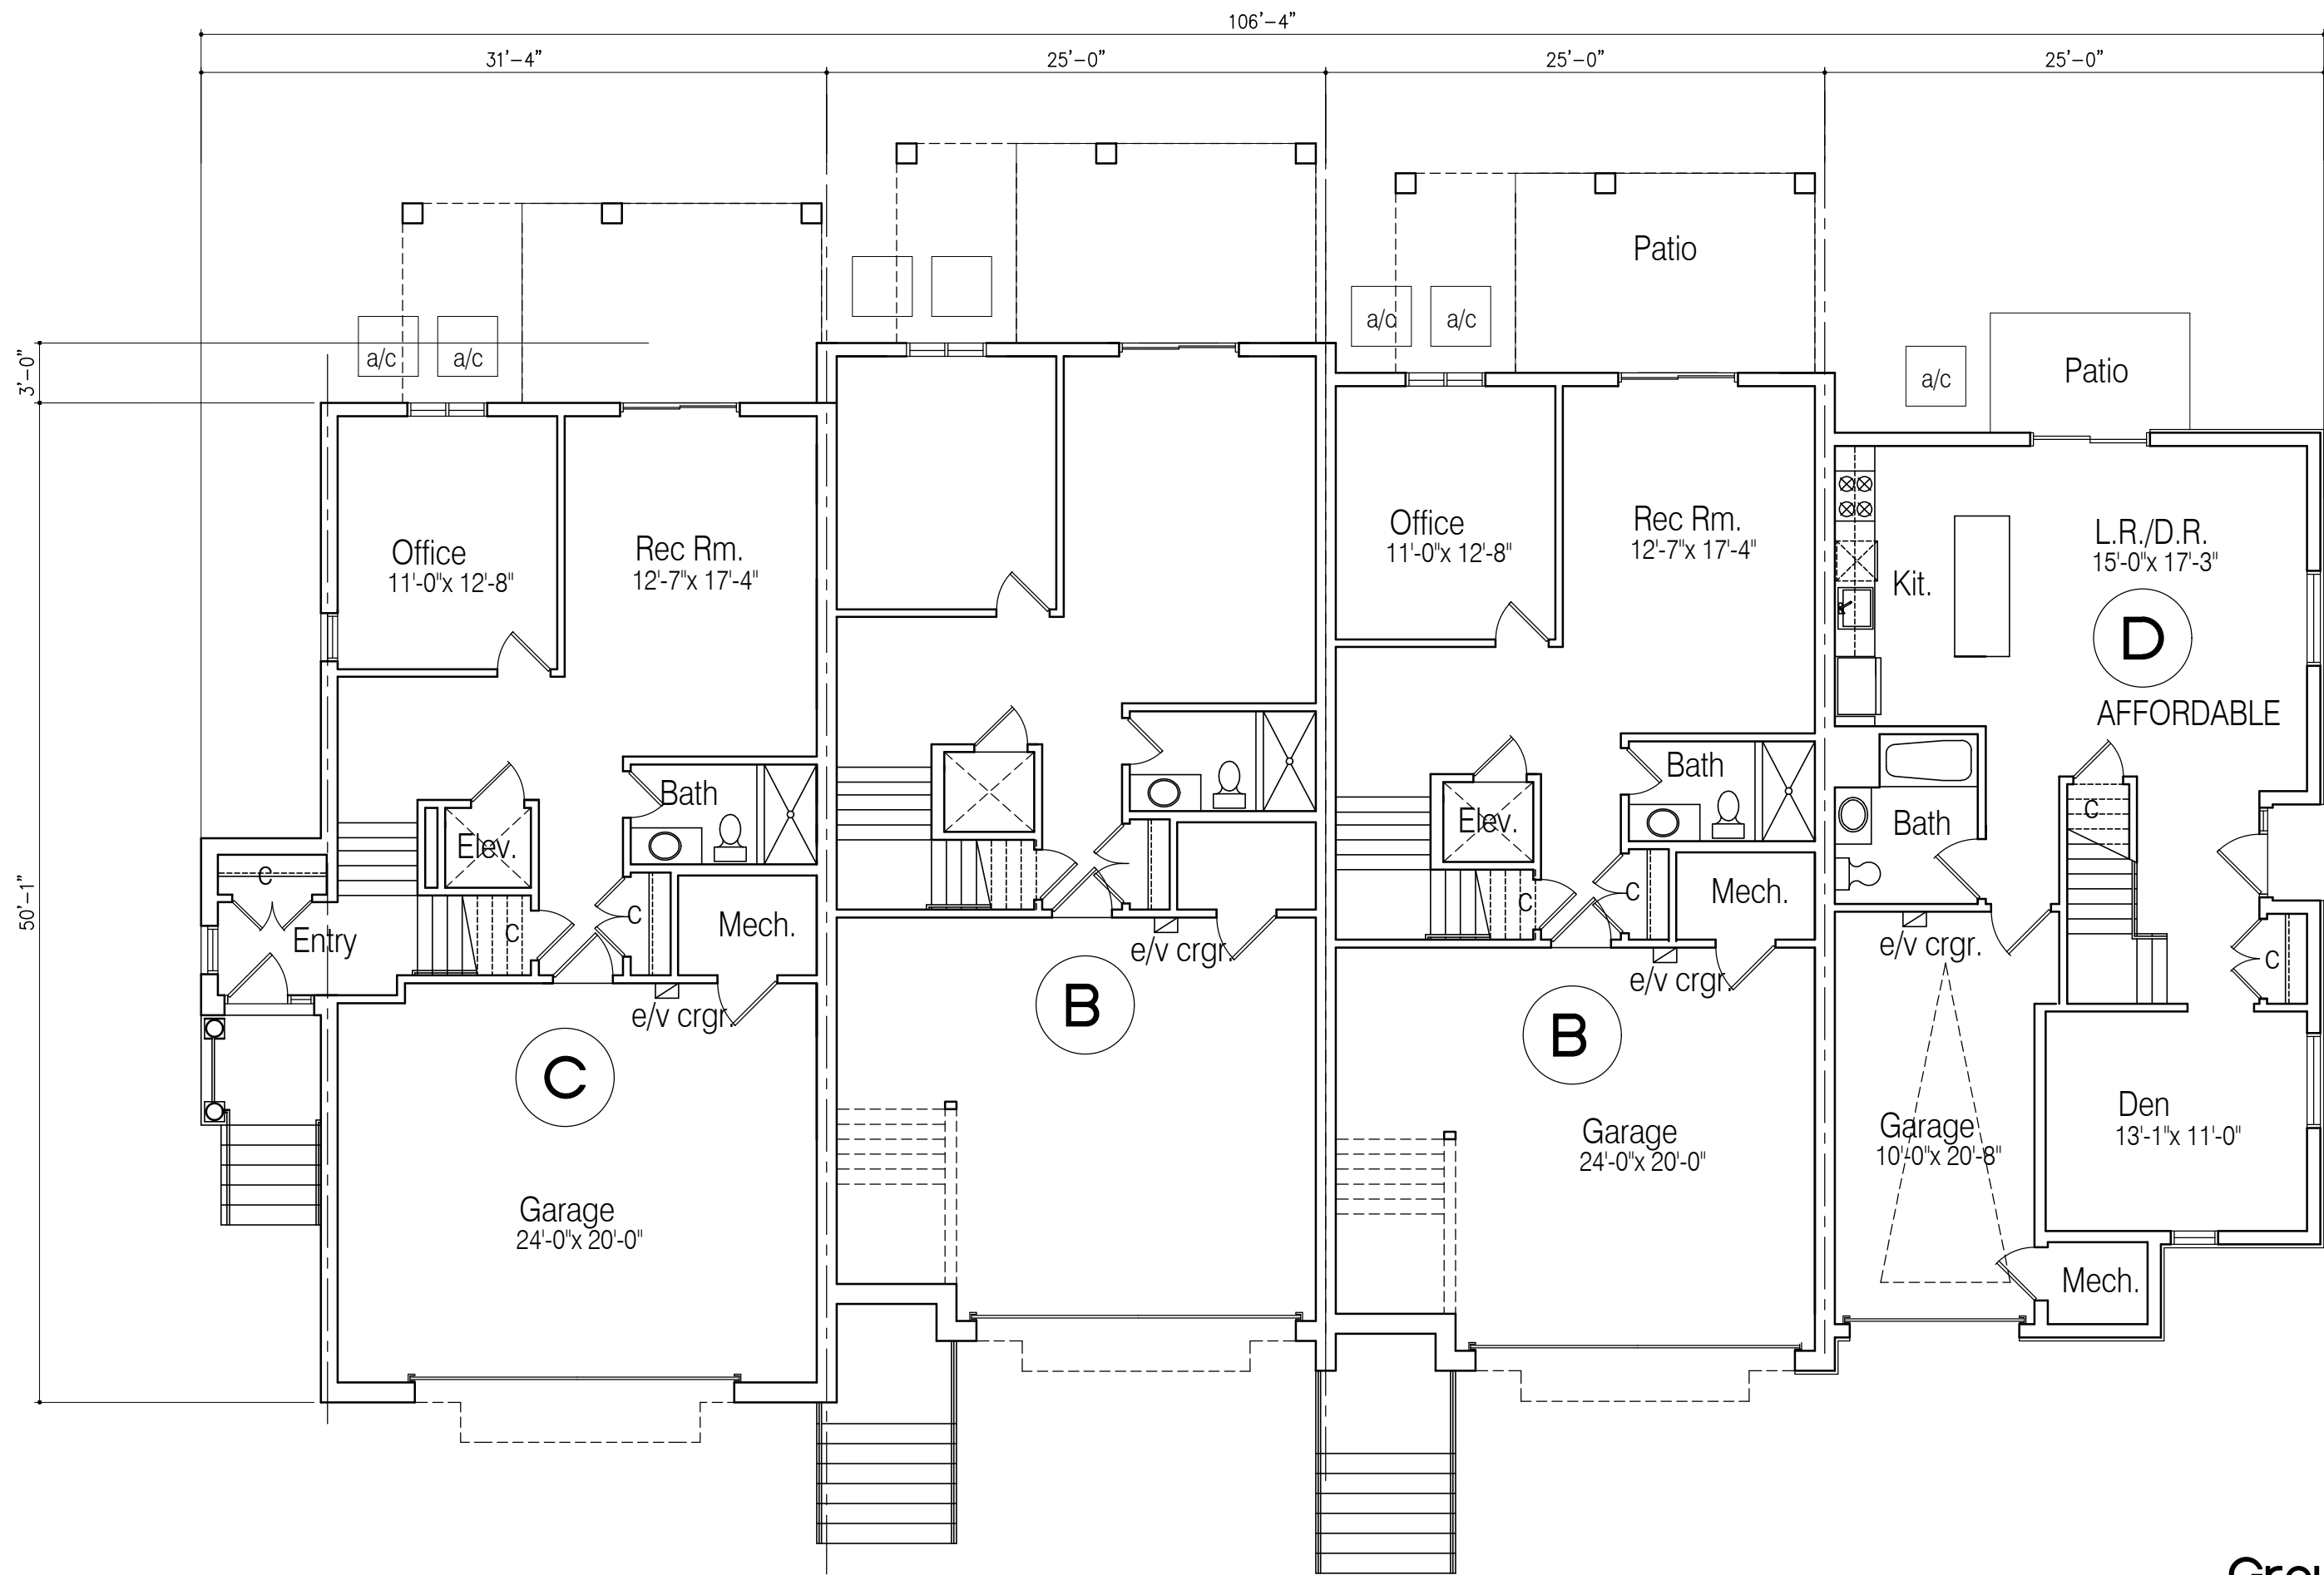

Ground Floor Plan - Building 2

1/8" = 1'-0"

Demarest Townhomes

County Road + Hardenburg Avenue | Demarest, New Jersey

DEVELOPER:
XXX


This drawing is the property of Virgona & Virgona Architects. Any unauthorized use or reproduction of this drawing without the written consent of the Architect will be prosecuted to the fullest extent allowed under all applicable copyright laws.

Revisions

Consultants

VIRGONA + VIRGONA
ARCHITECTS | PLANNERS

125 RIVER ROAD, SUITE 201 | EDGEWATER, NEW JERSEY 07020

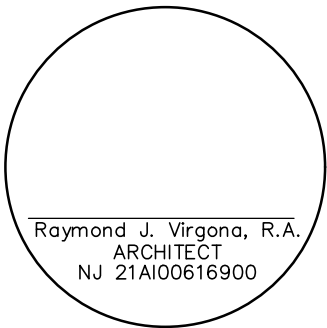

Dwn. _____ RJV
Chkd. _____
Date _____ AUGUST 4, 2026
Scale _____ AS NOTED
Job No. _____

Contents
BUILDING 2
Dwg No. _____

SK-3